
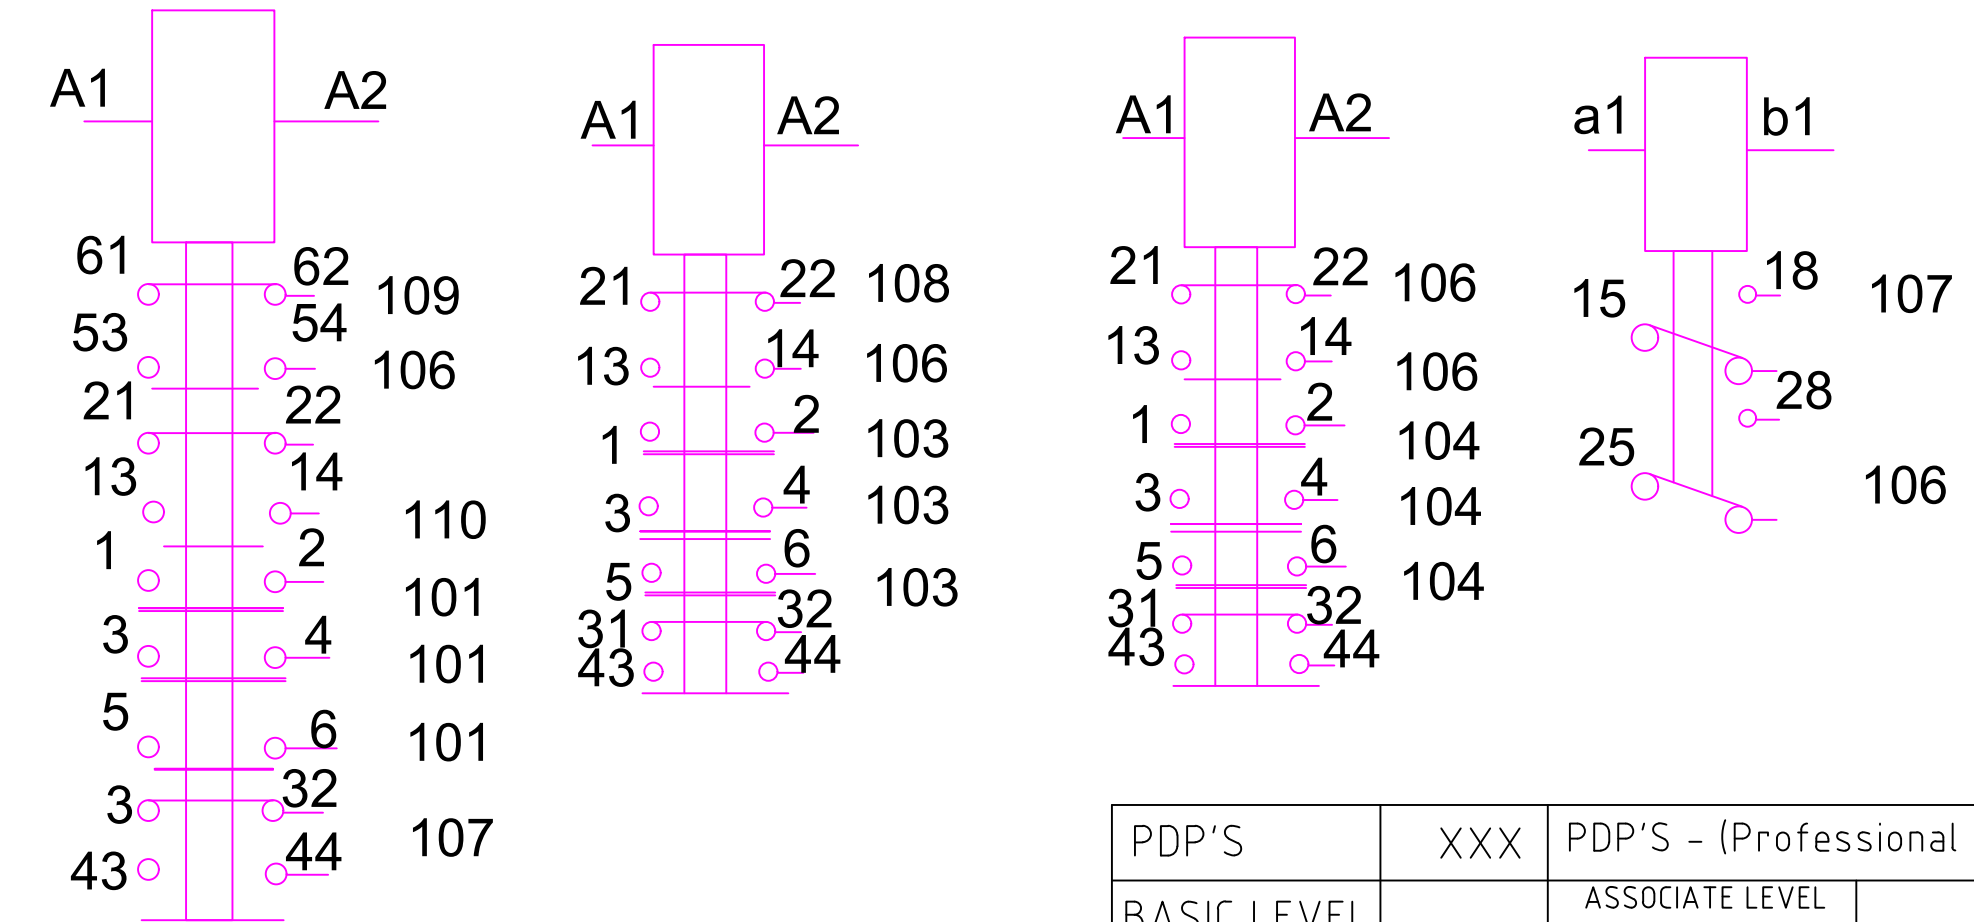
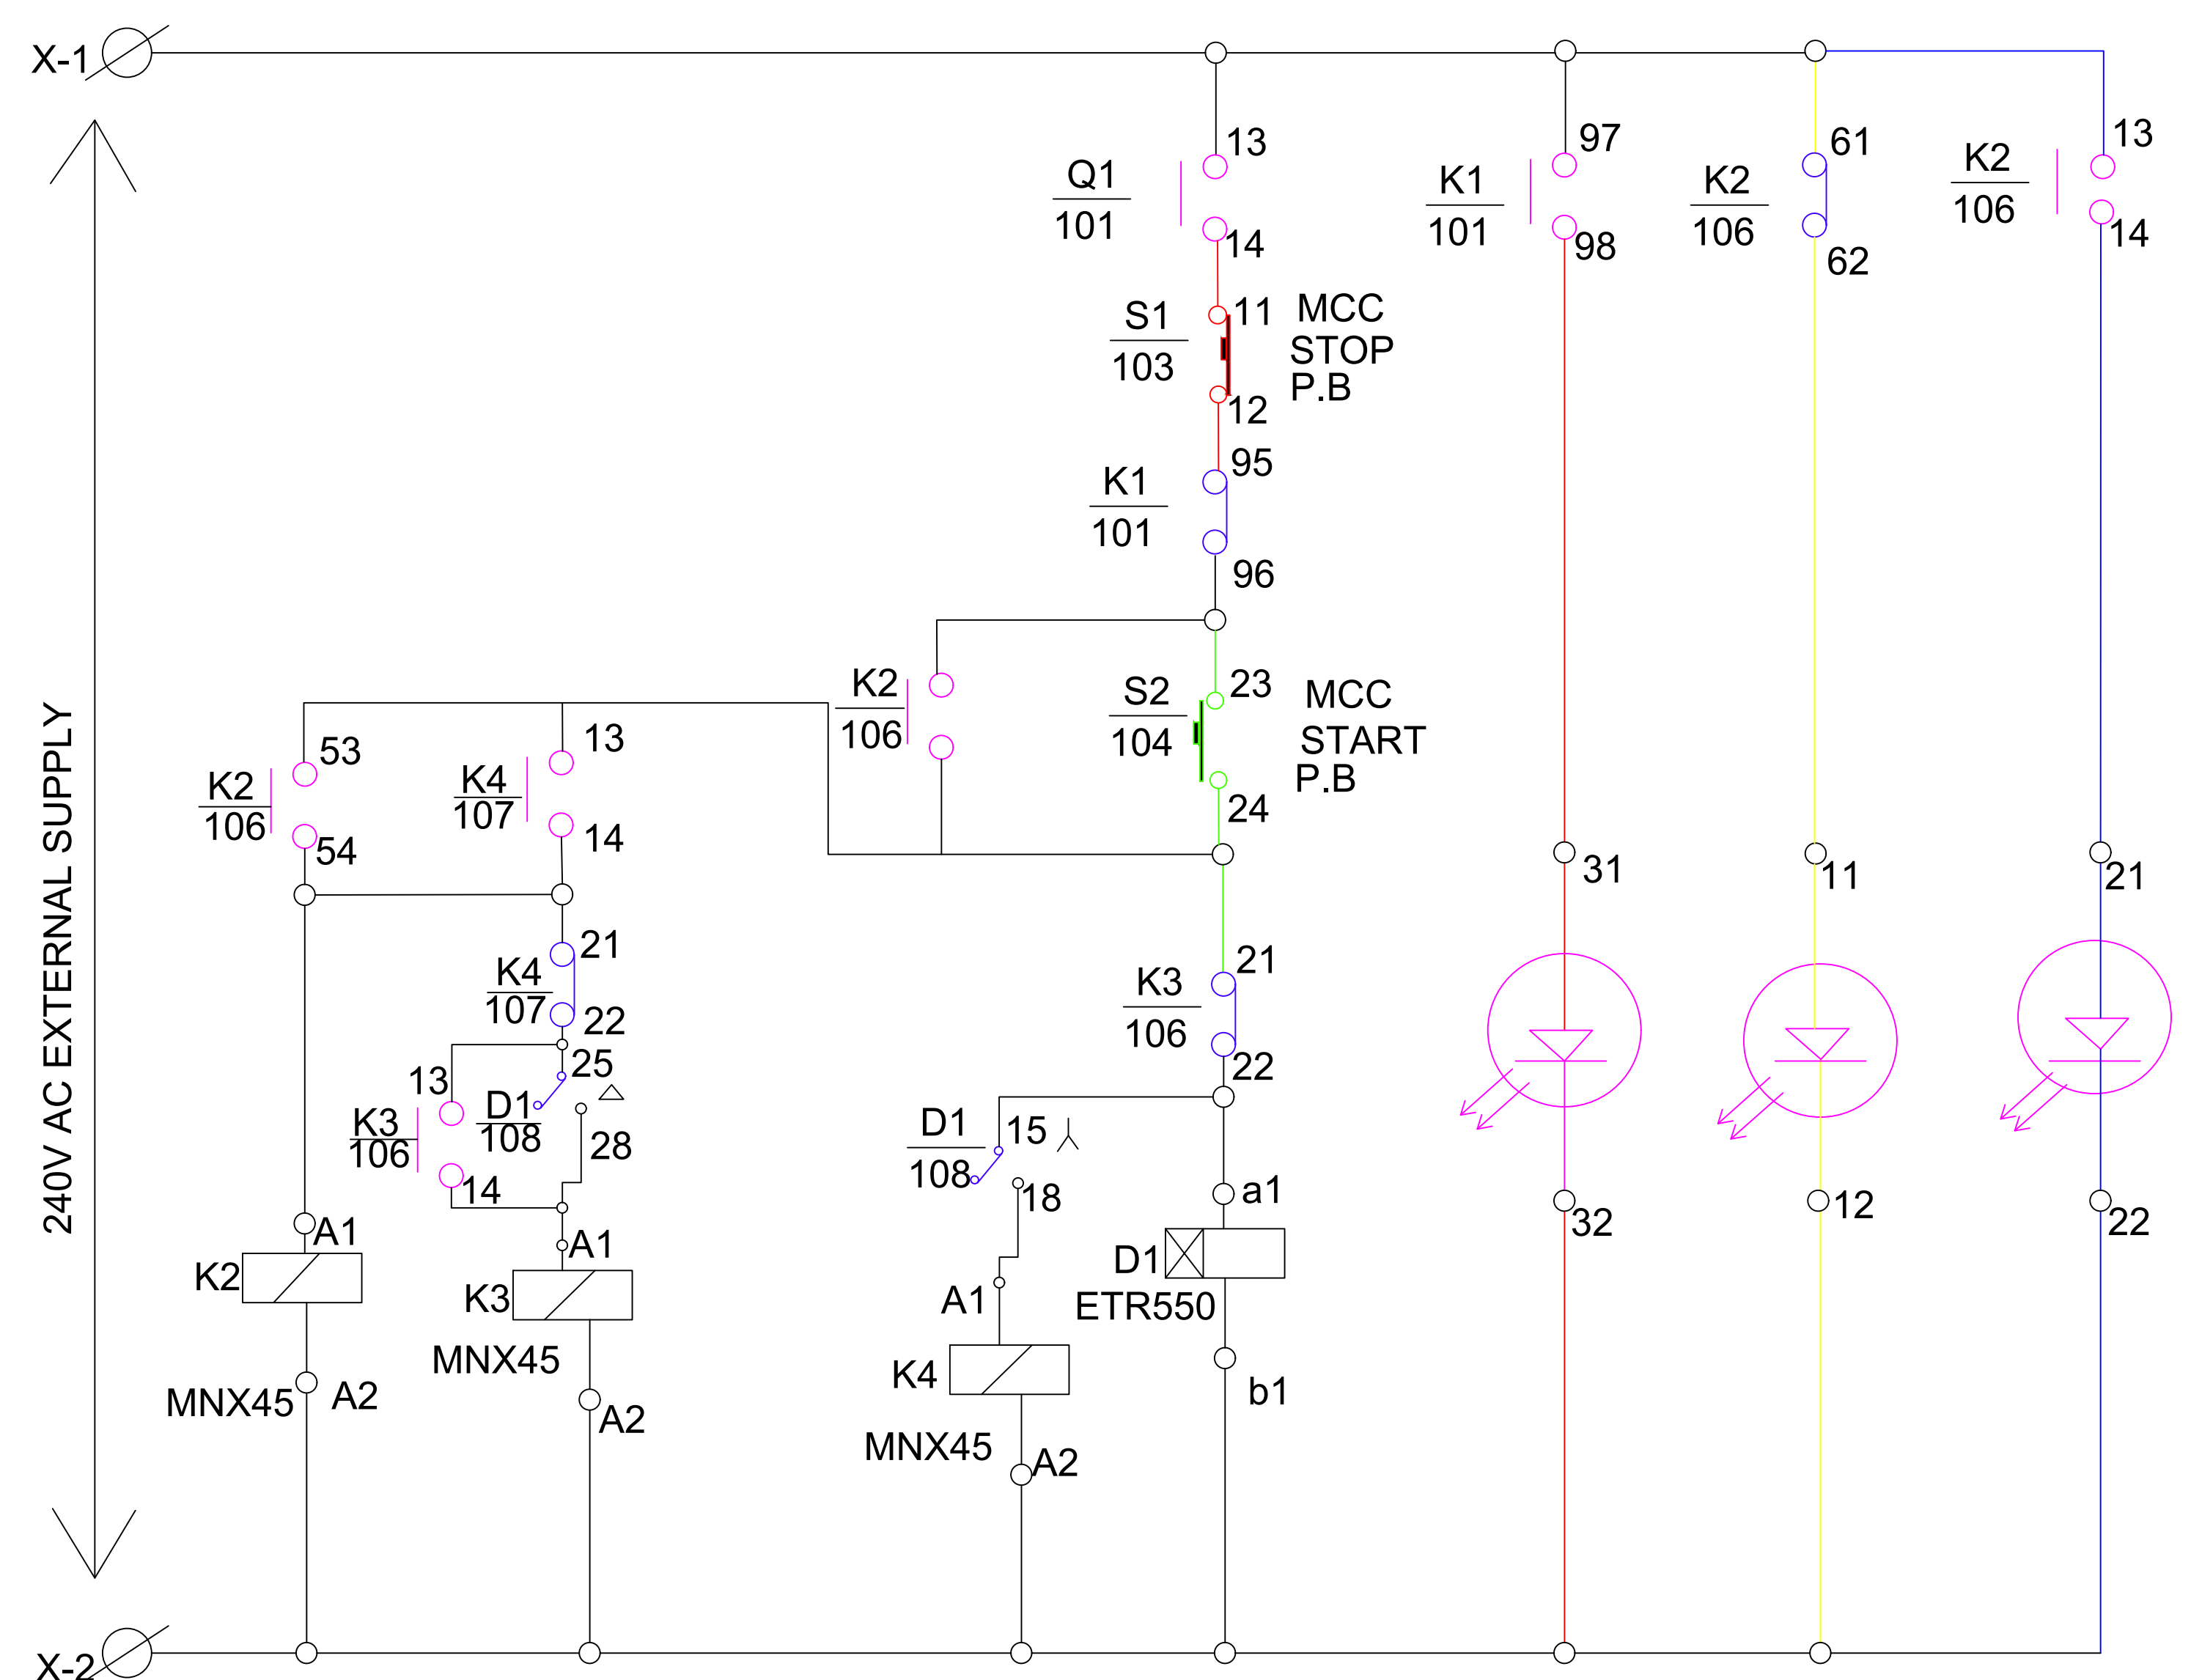



STDL01

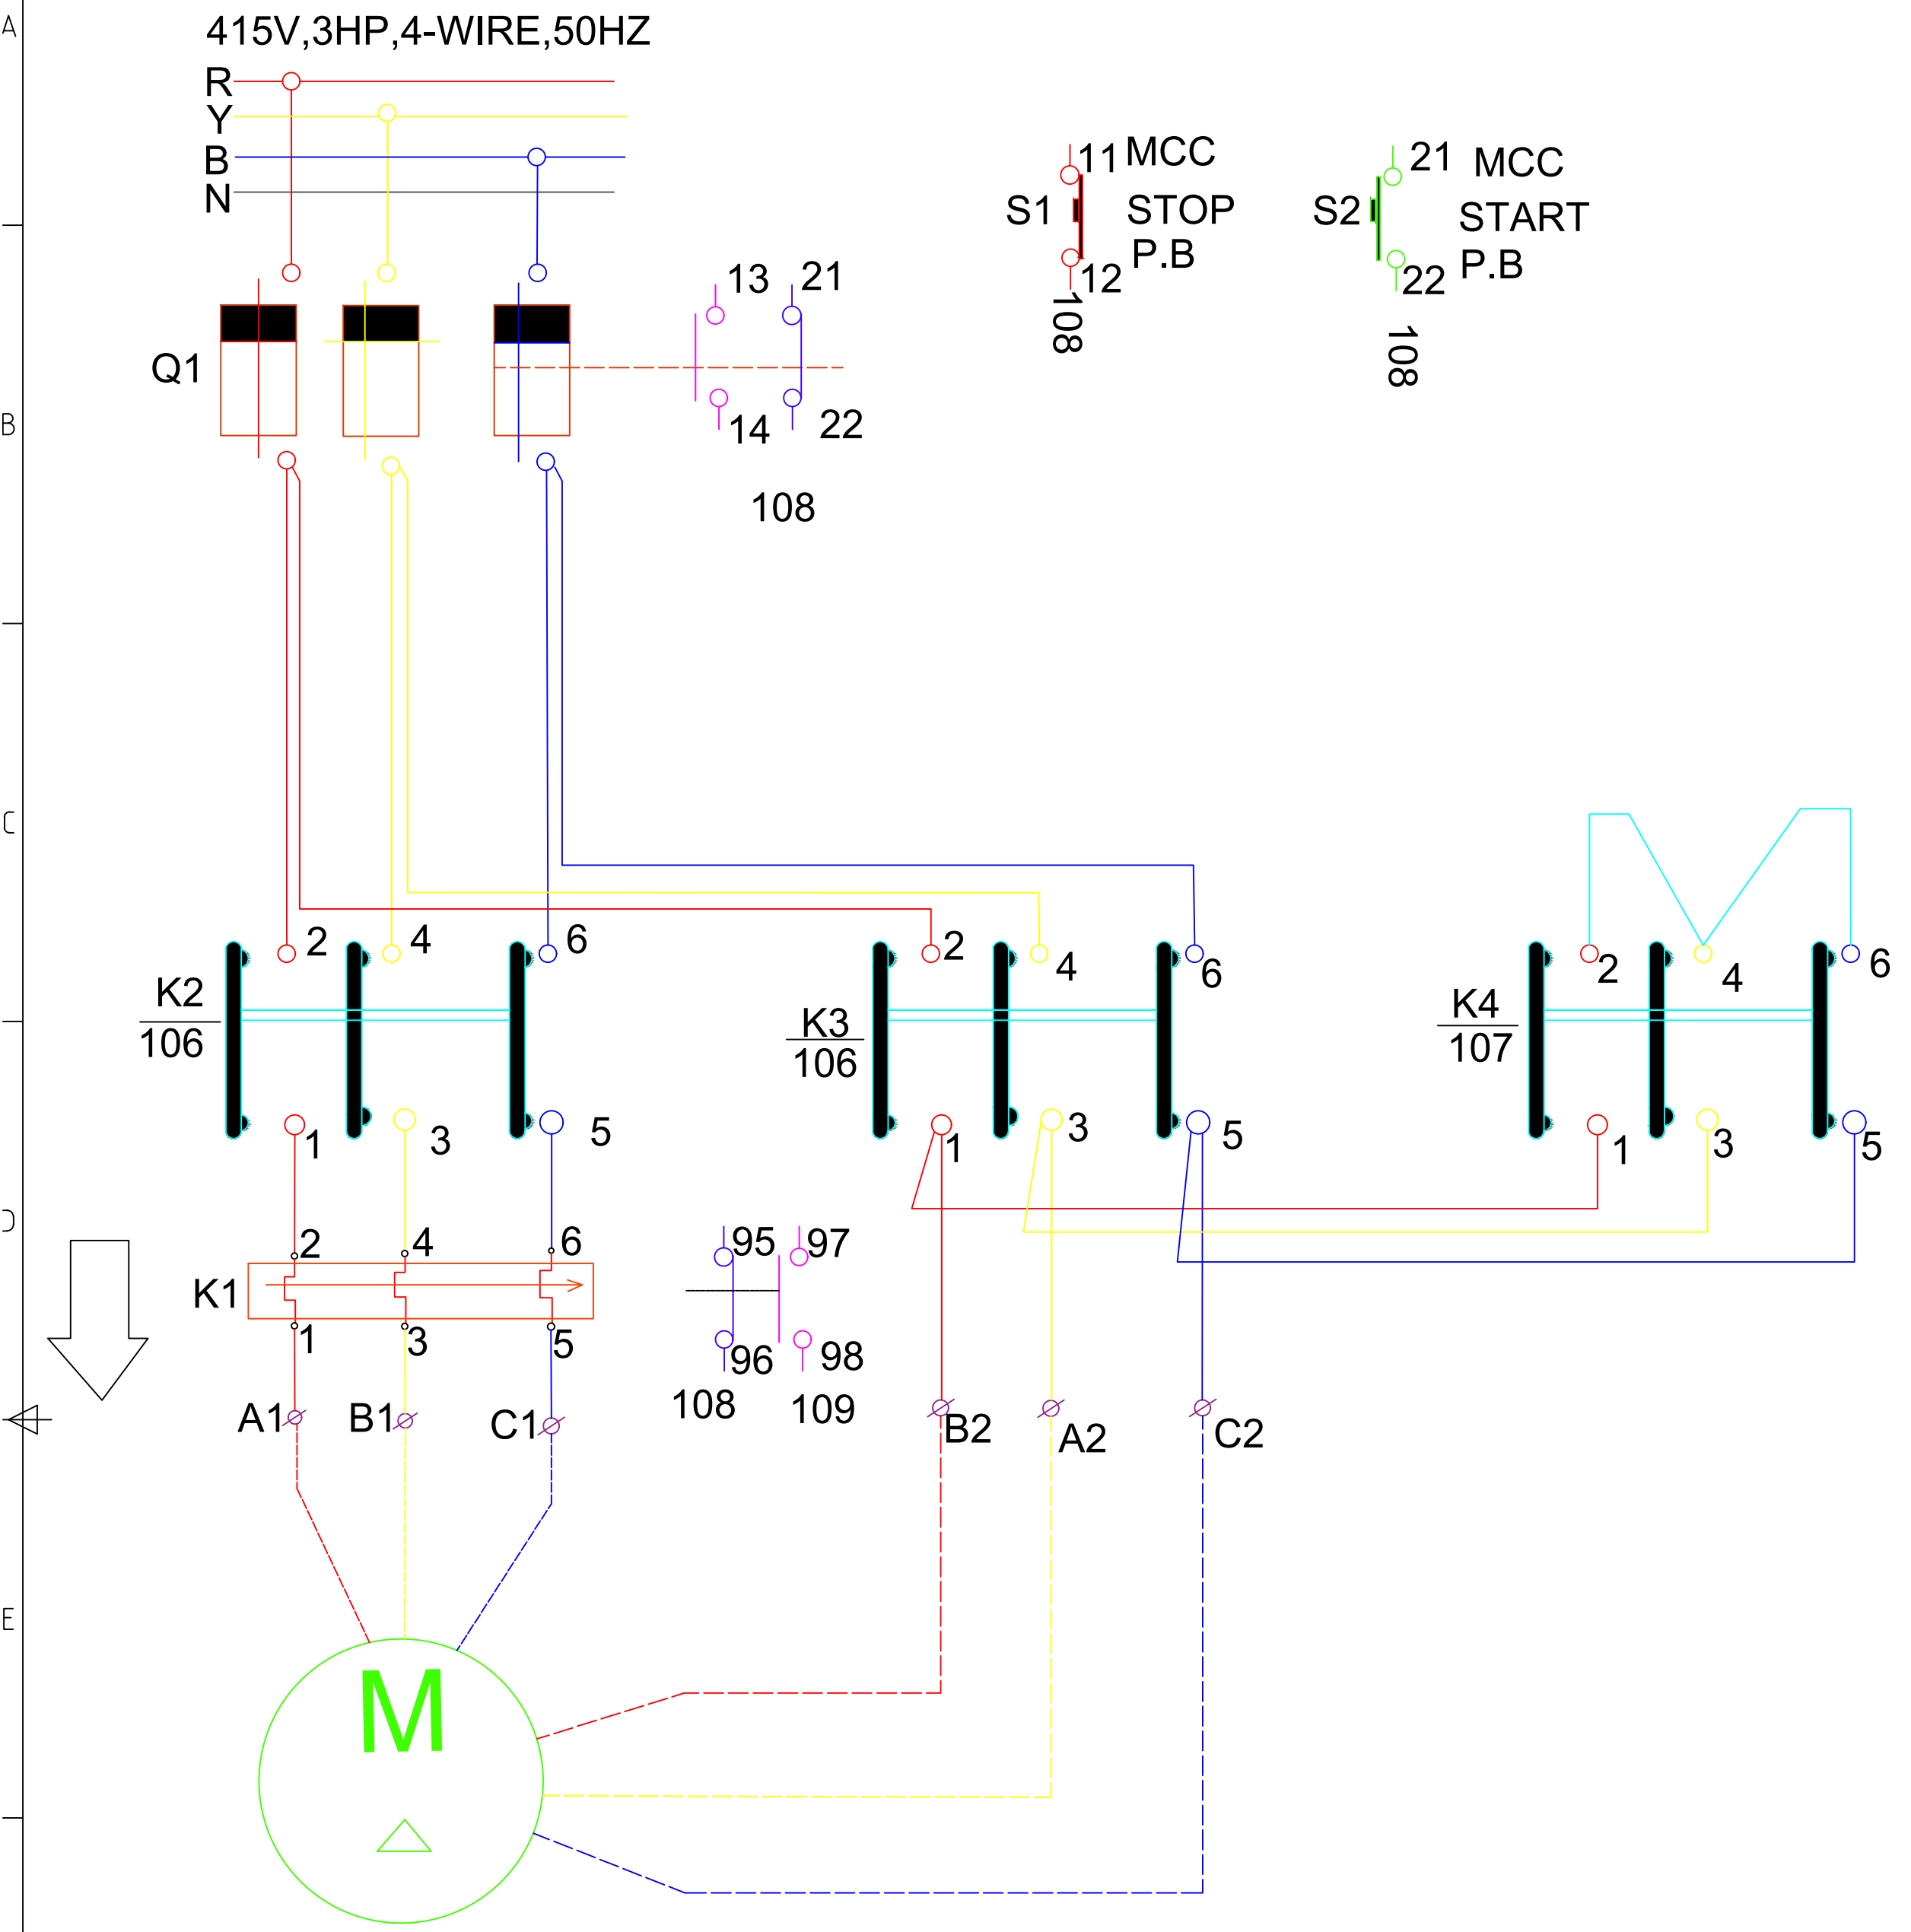

101	102	103	104	105	106	107	108	109	110	
MAIN CIRCUIT		DELTA CONTACTOR	STAR CONTACTOR	AUX SUPPLY	MAIN CONTACTOR	DELTA CONTACTOR	STAR CONTACTOR	TIMER	OFF	ON
POWER CIRCUIT				CONTROL CIRCUIT					INDICATION CIRCUIT	

PDP'S	XXX	PDP'S - (Professional Deliveriabies based Project - Skills) for AEP CERTIFICATION			
BASIC LEVEL		ASSOCIATE LEVEL (1 -2 YR EXP)	PROFESSIONAL LEVEL (> 3 YR EXP)	EXPERT LEVEL (> 5 YR EXP)	
DOMAIN		AOE'S - AREA OF EXPERTISE COVERED			
SUB DOMAIN					
INDUSTRY	ASCENT_CS_GLOBAL	IDT-INDUSTRY DOMAIN TRINER	G.S.V PRASAD	MOBILE NO	9346437956
Date 18/07/23	Designed by G.S.T.VISWANATH	EMP CODE 22B95A0217	Checked by R.VISWANTH	Gmail golla.vissu03@gmail.com	
TITLE OF THE PROJECT STAR DELTA STARTER					
COMPANY LOGO	COMPANY NAME /INSTITUTION NAME	INDUSTRY/CLIENT LOGO	CERTIFICATION LOGO		
	SRKR ENGINEERING COLLEGE	